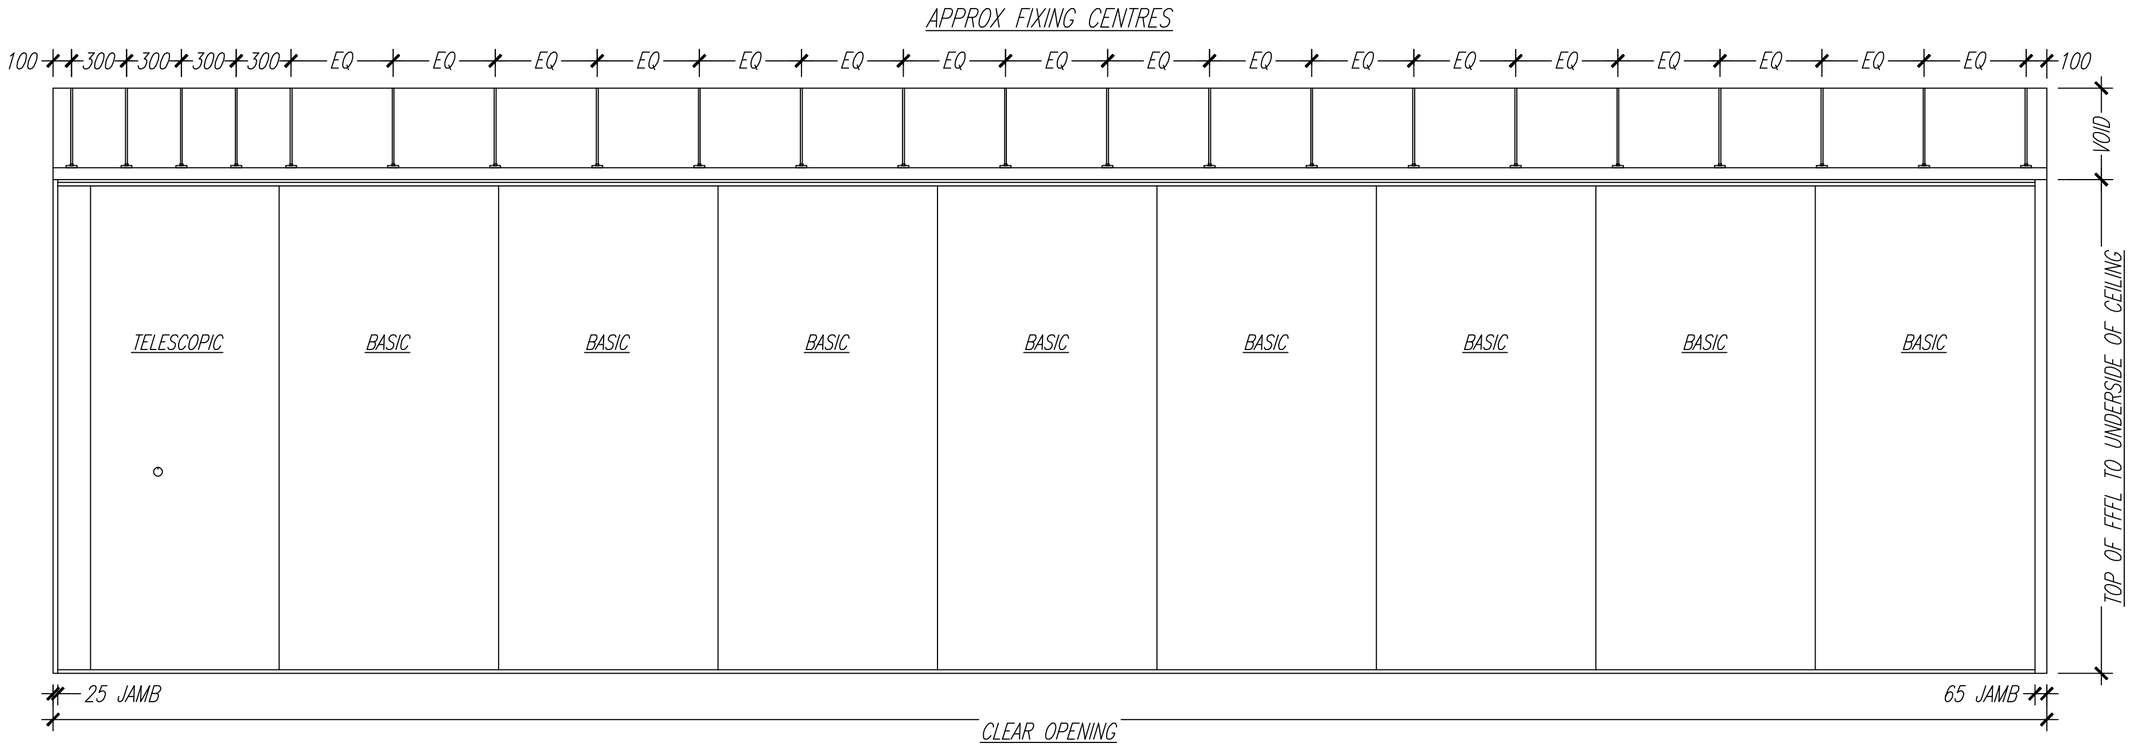

9 PANELS CONSISTING OF:
1 X TELESCOPIC
8 X BASIC

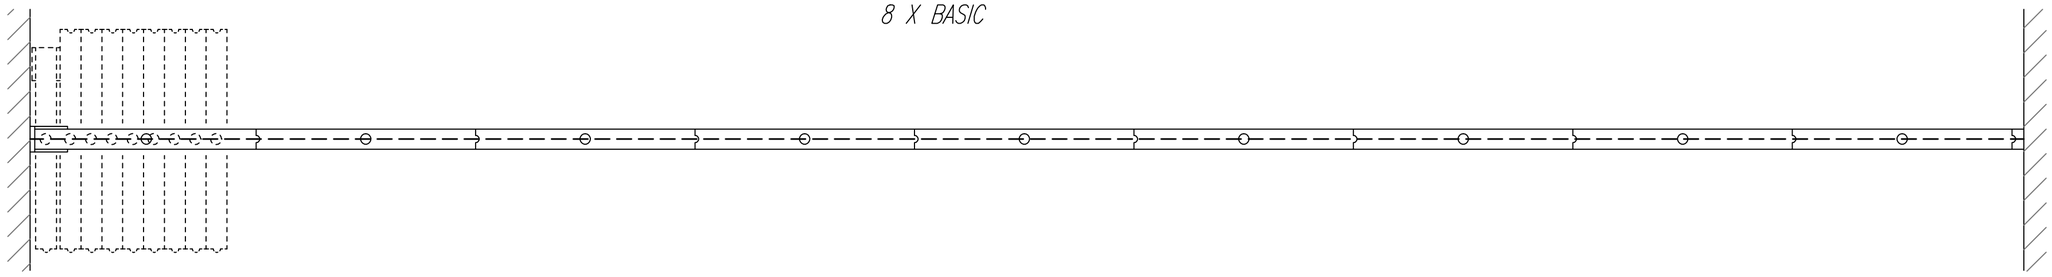

No. SETS:	TYPE:	dB:		Client:	
FINISH:				Site:	
PROFILES:					
SUSPENSION: ONE POINT, FOR 90° STACKING	Scale: n.t.s	Date:		Job No:	Drg No: